www.invarion.com

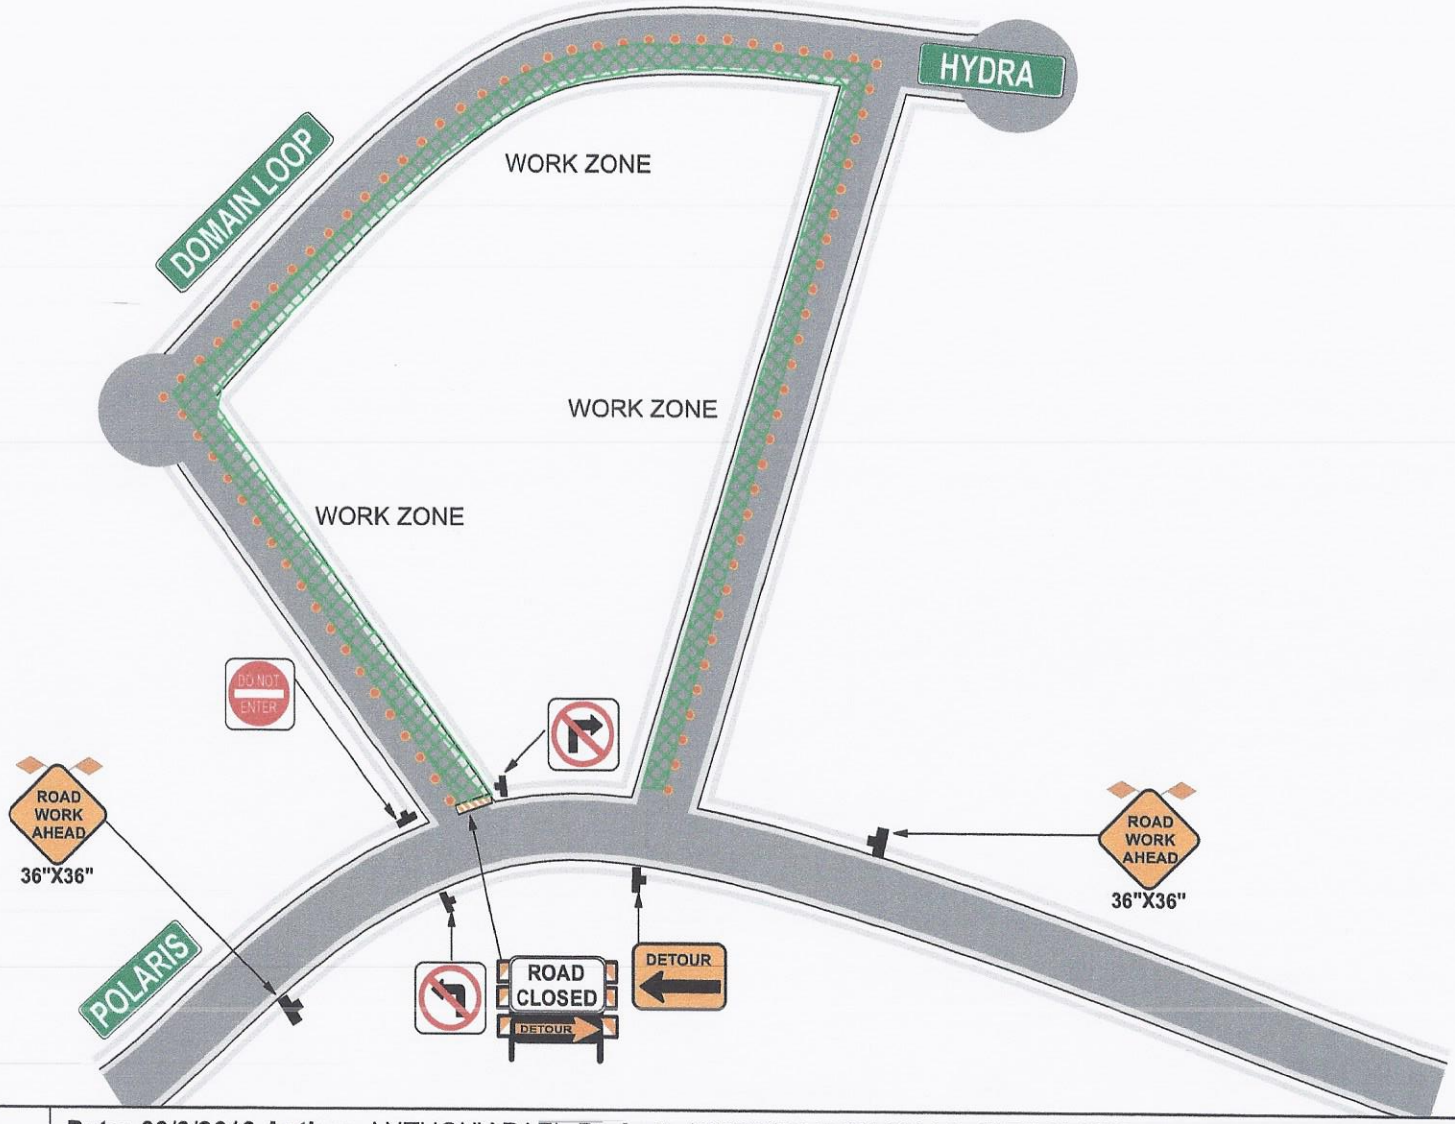

Advantage Barricade & RoadMarks, LLC
PHONE (505) 883-5114
FAX (505) 883-5117

Date: 09/6/2016 **Author:** ANTHONY RAEL **Project:** AR3298R1 DOMAIN LP B/T POLARIS AND ESTRELLITA, RIO RANCHO, NM
CONTRACTOR: NEW CONEPTS **PHONE NUMBER:** 505-452-8910 **PO NUMBER:** PHASE V

Comments:

PLAN NOT TO SCALE
NO POSTED SPEED LIMIT

APPROVED
By Andres Saenz Jr. at 2:06 pm, Nov 21, 2016
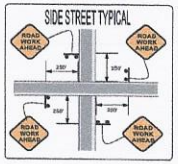
2016-NC-0074